FilmL.A., Inc.
6255 W Sunset Blvd, 12th Floor
Hollywood, CA 90028
t: (213)977-8600 - f: (213)977-8601
www.filmla.com

Summary Information

Permit No: F00150058-C **Type of Permit:** FILMING **Release Date:** 03/28/2019

Production Company MINIM PRODUCTIONS INC

Insured Company Name MINIM PRODUCTIONS INC

Contact Phone No. 1 323-956-1400

Contact Phone No. 2

Fax

Address 5555 MELROSE AVENUE, DEMILLE BUILDING 1ST FLOOR LOS ANGELES, California 90038

Production Title SNOWFALL EP 305

Type of Production TV Drama

Producer Tony Mark

Director Dan Attias

1st AD Alex Leimone

Production Manager John LaBrucherie

FilmL.A. Coordinator Melissa Levine

Location Manager Brian O'Neill

Primary Phone Mobile - 323-646-8334

Secondary Phone

Location Assistant Caitlin McCarty

Primary Phone Mobile - (586) 913-6159

Secondary Phone

Fees

LA CITY LANE AND STREET CLOSURE FEE	$624.00
FILMLA NON-REFUNDABLE FILM PERMIT RIDER FEE	$109.00

Total Permit Fee $733.00

Number of Locations 2

NOT A PERMIT

FilmL.A., Inc.
6255 W Sunset Blvd, 12th Floor
Hollywood, CA 90028
t: (213)977-8600 - f: (213)977-8601
www.filmla.com

Summary Information — Location

Permit Number	F00150058-C	**Location Manager**	Brian O'Neill
Production Company	MINIM PRODUCTIONS INC	Primary Phone	Mobile - 323-646-8334
Insured Company	MINIM PRODUCTIONS INC	Secondary Phone	
Production Title	SNOWFALL EP 305		

Location Address 849 S Broadway, Los Angeles, CA, 90014

Location Name EASTERN COLUMBIA BUILDING

Location Type Loft

Prep Dates 3/28/2019 - 3/28/2019 06:00 - 09:00 1 day

Film Dates 3/28/2019 - 3/28/2019 09:00 - 22:00 1 day

Open or Closed to the Public Open

Generic Conditions

*Certain service and personnel fees required by jurisdictional agencies are not collected by FilmL.A. Any such fees must be paid directly to the appropriate agency, and a separate invoice will be provided to the permittee.
*LAFD UFSO: Company must contact FilmL.A. for extension of the Uniformed Fire Safety Officers' hours. During normal business hours, UFSO must also inform the LAFD Film desk of the extension.
All travel lanes and bike lanes shall be closed per the WATCH manual.
Community Survey Required
FAA (UAS): Failure to adhere to any applicable limitations of UAS usage will result in immediate shutdown of UAS activity
FAA (UAS): UAS may not be operated directly over any person, unless authorized by FAA
FAA (UAS): UAS must be operated at an altitude of no more than 400' above ground level
FAA (UAS): UAS operations may not be conducted during night (1/2 hour prior to sunrise, 1/2 hour after sunset).
FAA (UAS): UAS Operator must conform with all FAA Regulations
FAA: Aviation activity must conform to accepted FAA plan of activities.
FAA: Aviation activity will be conducted within normal FAA established guidelines.
FAA: Company must notify Air Operations for LAPD (213-485-2600) and LAFD (818-756-8635) at least 1/2 hour prior to activity.
FAA: LAPD Air Support Division has been notified of aerial activity.
FAA: Notify LAPD Air Support Division Officer John "Coley" Maddigan at (213) 473.7913 of all aerial activity.
Must comply with attached conditions
Must Maintain 5' Clearance on Sidewalks/Walkways
Must maintain local/emergency access
No cast or crew parking on area streets
No interference with merchant activity.

NOT A PERMIT

FilmL.A., Inc.
6255 W Sunset Blvd, 12th Floor
Hollywood, CA 90028
t: (213)977-8600 - f: (213)977-8601
www.filmla.com

Summary Information — Location

Permit Number	F00150058-C	**Location Manager**	Brian O'Neill
Production Company	MINIM PRODUCTIONS INC	Primary Phone	Mobile - 323-646-8334
Insured Company	MINIM PRODUCTIONS INC	Secondary Phone	
Production Title	SNOWFALL EP 305		

No stopping or setting up in front of merchants or residents without prior approval
Notify LAPD Central Division (213) 486-6606 and comm. (213) 978-6552 1/2 hour prior to any gunfire, brandishing weapons, special effects or simulated emergency or criminal activity.
Number of uniformed officers listed on the permit is a minimum requirement. Permittee remains responsible for deploying a sufficient number of uniformed officers to provide traffic and crowd control to ensure the safety of the film crew and the public.
Traffic Officers Required

Please see attached documents

DRONE DOCS COMPLETE_SNOWFALL.pdf
9th St (NS curb) & Hill St (ES curb) - Snowfall.pdf
Downtown Filming Guildelines 2010.03.01.pdf

Equipment on Location

Type	Quantity
5 or 10 ton trucks	10
Cast/Crew vehicles	95
Catering Truck	2
Cube Trucks	4
Generator	1
Honey Wagons	4
Motor Homes	2
Portable restrooms	2
Stakebed Trucks	6
Trailers	6
Vans	6

Personnel on Location

Type	Quantity
Cast	10
Crew	95
Extras	10
LA City UFSO assigned	1
Off-Duty/Retired LAPD Officer(s)	2

Filming Activities Aerial Photography with remote control aircraft. (UAS); Atmospheric Smoke Effects; Brandishing weapons; Camera in car; Drive by; Drive ups & away; Equipment on property; Equipment on sidewalk, in curb lane & across street; Interior Dialogue; Intermittent pedestrian control; Intermittent traffic control - 2 minutes standard; Wetdown; Herbal cigarettes; ; Drone work 10:00 - 12:30; ;

Special Effects: F/X Permit # 28245 SPOT-CHECK

Type	No. Times Per Day	No. Takes Per Take

Description of F/X Scene: ACTORS SMOKING CIGARETTES AND CANDLES FOR BACKGROUND SETTING

NOT A PERMIT

FilmL.A., Inc.
6255 W Sunset Blvd, 12th Floor
Hollywood, CA 90028
t: (213)977-8600 - f: (213)977-8601
www.filmla.com

Summary Information — Location

Permit Number	F00150058-C	**Location Manager**	Brian O'Neill
Production Company	MINIM PRODUCTIONS INC	Primary Phone	Mobile - 323-646-8334
Insured Company	MINIM PRODUCTIONS INC	Secondary Phone	
Production Title	SNOWFALL EP 305		

10- PACKS OF HERBAL CIGARETTES AND 20-CANDLES

Jurisdiction **Political:** Los Angeles City - Council District 14 **Police:** Los Angeles Police Department **Fire:** Los Angeles City

Thomas Guide **Page:** 634 **Grid:** E5

Approvals FILML.A. CLOSURES Adrian Fayad

Coordinator Note Dodger Game Flight restriction begins at noon %u2013 no time extensions will be granted for drone filming.

Coordinator Note UFSO REQUIRED
3/28 0700-0200 overnight
START AT
506 S Grand Ave, Los Angeles, CA, 90071
FOLLOW TO
849 S Broadway, Los Angeles, CA, 90014

Coordinator Note Rider A releases location

Coordinator Note Rider A releases location - Lane closure plans pending and surveys still needed for late hours

Coordinator Note Rider C adds lane closure to location. Public Works approval obtained on rider A

Parking

Base Camp	733 S Grand Ave, Los Angeles, CA, 90017	**Crew Parking**	754 S Hope St, Los Angeles, CA, 90017
Location Type : Other Location		Location Type : Other Location	

Lane / Full Closure N/S CURBLANE 9TH ST, HILL ST - BROADWAY
E/S CURBLANE HILL ST, 9TH ST NORTH FOR 300 FEET

Approximate Footage 0 - 300

Date(s) 3/28/2019 to 3/28/2019 **Time(s)** 06:00 to 22:00

NOT A PERMIT

FilmL.A., Inc.
6255 W Sunset Blvd, 12th Floor
Hollywood, CA 90028
t: (213)977-8600 - f: (213)977-8601
www.filmla.com

Summary Information — Location

Permit Number	F00150058-C	**Location Manager**	Brian O'Neill
Production Company	MINIM PRODUCTIONS INC	Primary Phone	Mobile - 323-646-8334
Insured Company	MINIM PRODUCTIONS INC	Secondary Phone	
Production Title	SNOWFALL EP 305		

Location Address	506 S Grand Ave, Los Angeles, CA, 90071
Location Name	BILTMORE HOTEL
Location Type	Hotel
Film Dates	3/28/2019 - 3/29/2019 07:00 - 02:00 2 days
Strike Dates	3/29/2019 - 3/29/2019 07:00 - 19:00
Open or Closed to the Public	Open
Generic Conditions	*Certain service and personnel fees required by jurisdictional agencies are not collected by FilmL.A. Any such fees must be paid directly to the appropriate agency, and a separate invoice will be provided to the permittee. *LAFD UFSO: Company must contact FilmL.A. for extension of the Uniformed Fire Safety Officers' hours. During normal business hours, UFSO must also inform the LAFD Film desk of the extension. Community Survey Required Must comply with attached conditions Must Maintain 5' Clearance on Sidewalks/Walkways Must maintain local/emergency access No cast or crew parking on area streets No interference with merchant activity. No stopping or setting up in front of merchants or residents without prior approval Notify LAPD Central Division (213) 486-6606 and comm. (213) 978-6552 1/2 hour prior to any gunfire, brandishing weapons, special effects or simulated emergency or criminal activity. Number of uniformed officers listed on the permit is a minimum requirement. Permittee remains responsible for deploying a sufficient number of uniformed officers to provide traffic and crowd control to ensure the safety of the film crew and the public. Traffic Officers Required
Please see attached documents	03.27.19 OROZCO U 28245 REVISED.pdf Grand btwn 5th South 300' ES Curb - Snowfall (Rev 1).pdf Grand (ES curb+1) - Olive (WS curb) - Snowfall (Rev 2).pdf Downtown Filming Guildelines 2010.03.01.pdf

NOT A PERMIT

FilmL.A., Inc.
6255 W Sunset Blvd, 12th Floor
Hollywood, CA 90028
t: (213)977-8600 - f: (213)977-8601
www.filmla.com

Summary Information — Location

Permit Number F00150058-C
Production Company MINIM PRODUCTIONS INC
Insured Company MINIM PRODUCTIONS INC
Production Title SNOWFALL EP 305

Location Manager Brian O'Neill
Primary Phone Mobile - 323-646-8334
Secondary Phone

Equipment on Location

Type	Quantity
5 or 10 ton trucks	10
Cast/Crew vehicles	95
Catering Truck	2
Cube Trucks	4
Generator	1
Honey Wagons	4
Motor Homes	2
Portable restrooms	2
Stakebed Trucks	6
Trailers	6
Vans	6

Personnel on Location

Type	Quantity
Cast	10
Crew	95
Extras	10
LA City UFSO assigned	1
Off-Duty/Retired LAPD Officer(s)	2

Filming Activities Atmospheric Smoke Effects; Brandishing weapons; Camera in car; Drive by; Drive ups & away; Equipment on property; Equipment on sidewalk, in curb lane & across street; Exterior Dialogue; Exterior establishing shots; Exterior motion without sound; Interior Dialogue; Intermittent pedestrian control; Intermittent traffic control - 2 minute standard (except 0700-0900 hrs & 1500-1900 hrs); Wetdown; Herbal cigarettes; ;

Special Effects: F/X Permit # 28245 SPOT-CHECK

Type	No. Times Per Day	No. Takes Per Take

Description of F/X Scene: ACTORS SMOKING CIGARETTES AND CANDLES FOR BACKGROUND SETTING
10- PACKS OF HERBAL CIGARETTES AND 20-CANDLES

Jurisdiction **Political:** Los Angeles City - Council District 14 **Police:** Los Angeles Police Department **Fire:** Los Angeles City

Thomas Guide **Page:** 634 **Grid:** E4

Approvals FILML.A. CLOSURES Adrian Fayad

Coordinator Note DUE TO SAFETY/VISIBILITY CONCERNS, WHEN POSTING/LANE CLOSURES ON THE W/S OF OLIVE ST, MIDBLOCK CROSSWALK SOUTH TO 6TH ST, 1 LAPD OFFICER WILL BE REQUIRED AT THE PARKING ENTRANCE OF 523 W.

NOT A PERMIT

FilmL.A., Inc.
6255 W Sunset Blvd, 12th Floor
Hollywood, CA 90028
t: (213)977-8600 - f: (213)977-8601
www.filmla.com

Summary Information — Location

Permit Number	F00150058-C	**Location Manager**	Brian O'Neill
Production Company	MINIM PRODUCTIONS INC	Primary Phone	Mobile - 323-646-8334
Insured Company	MINIM PRODUCTIONS INC	Secondary Phone	
Production Title	SNOWFALL EP 305		

6TH ST TO ASSIST VEHICLES EXITING THAT LOCATION

WHEN PARKING ON S/S OF 5TH ST, FLOWER - GRAND: 200' EAST OF FLOWER MUST BE OPEN FOR PINOT'S VALET

NO PARKING RESTROOMS, CRAFT SERVICES OR GENERATORS IN FRONT OF WATER GRILL OR RESTAURANTS WITHOUT PRIOR APPROVAL

PEDESTRIAN ACCESS TO SIDEWALKS AND DOORWAYS MUST BE MAINTAINED AT ALL TIMES

NO PARKING IN TAXI/LOADING ZONES WITHOUT PERMISSION FROM AFFECTED BUSINESSES

NO STOPPING/PARKING IN LOADING ZONE ON W/S OLIVE NORTH OF XWALK DURING RUSH HOUR

Coordinator Note UFSO REQUIRED
3/28 0700-0200 overnight
START AT
506 S Grand Ave, Los Angeles, CA, 90071
FOLLOW TO
849 S Broadway, Los Angeles, CA, 90014

Coordinator Note Rider A releases location

Coordinator Note Rider A releases location - Lane closure plans pending and surveys still needed for late hours

Coordinator Note Rider C adds lane closure to location. Public Works approval obtained on rider A

Parking

Base Camp	733 S Grand Ave, Los Angeles, CA, 90017	**Crew Parking**	754 S Hope St, Los Angeles, CA, 90017
Location Type : Other Location		Location Type : Other Location	

Lane / Full Closure E/S CURB AND ADJACENT LANE GRAND AVE, 5TH ST SOUTH FOR 300 FEET

Approximate Footage 0 - 300

Date(s) 3/28/2019 to 3/28/2019 **Time(s)** 09:00 to 15:00

Lane / Full Closure W/S CURB LANE OLIVE ST, 6TH ST NORTH TO CROSSWALK

NOT A PERMIT

FilmL.A., Inc.
6255 W Sunset Blvd, 12th Floor
Hollywood, CA 90028
t: (213)977-8600 - f: (213)977-8601
www.filmla.com

Summary Information — Location

Permit Number	F00150058-C	**Location Manager**	Brian O'Neill
Production Company	MINIM PRODUCTIONS INC	Primary Phone	Mobile - 323-646-8334
Insured Company	MINIM PRODUCTIONS INC	Secondary Phone	
Production Title	SNOWFALL EP 305		

Approximate Footage 0 - 300

Date(s) 3/28/2019 to 3/28/2019 **Time(s)** 14:00 to 02:00

Lane / Full Closure E/S CURBLANE GRAND AVE, 5TH ST SOUTH FOR 300 FEET

Approximate Footage 0 - 300

Date(s) 3/28/2019 to 3/28/2019 **Time(s)** 07:00 to 01:00

Lane / Full Closure E/S CURB AND ADJACENT LANE GRAND AVE, 5TH ST SOUTH FOR 300 FEET

Approximate Footage 0 - 300

Date(s) 3/28/2019 to 3/28/2019 **Time(s)** 19:00 to 01:00

Lane / Full Closure E/S CURBLANE GRAND AVE, 5TH ST SOUTH FOR 300 FEET

Approximate Footage 0 - 300

Date(s) 3/29/2019 to 3/29/2019 **Time(s)** 07:00 to 19:00

NOT A PERMIT

I **UNITED STATES OF AMERICA** XI

DEPARTMENT OF TRANSPORTATION ▪ FEDERAL AVIATION ADMINISTRATION

IV NAME

CAMERON SCOTT FITZMAURICE

V ADDRESS 4040 26TH AVE SW APT 402
SEATTLE WA 98106-1294

VI NATIONALITY USA

IVa D.O.B. 12 MAY 1994

SEX	HEIGHT	WEIGHT	HAIR	EYES
M	72	180	BROWN	GREEN

IX HAS BEEN FOUND TO BE PROPERLY QUALIFIED TO EXERCISE THE PRIVILEGES OF

II **REMOTE PILOT**

III CERTIFICATE NUMBER **3916505**

X DATE OF ISSUE **14 SEP 2016**

XIV

VIII ADMINISTRATOR

U
A
S

CAMERON SCOTT FITZMAURICE

3916505

XII RATINGS

REMOTE PILOT

SMALL UNMANNED AIRCRAFT SYSTEM

XIII LIMITATIONS

U

A

S

VII SIGNATURE
OF HOLDER

Permit #F00150

NOT A PERMIT

Certificate of Achievement

This is to certify that

Cameron Fitzmaurice

has successfully completed the
FAA Safety Team Aviation Learning Center Online Course

Part 107 Small Unmanned Aircraft Systems (Small Uas) Recurrent

Course Number ALC-515

Presented by Online Courses

August 13, 2018

Federal Aviation Administration

Valerie G Palazzolo, National Manager, FAA Safety Team

Certificate Number 0850992-20180813-00515

NOT A PERMIT

Certificate of Achievement

This is to certify that

Cameron Fitzmaurice

has successfully completed the
FAA Safety Team Aviation Learning Center Online Course

Part 107 Small Unmanned Aircraft Systems (Small Uas) Recurrent

Course Number ALC-515

Presented by Online Courses

August 13, 2018

Federal Aviation Administration

Certificate Number 0850992-20180813-00515

Valerie G Palazzolo, National Manager, FAA Safety Team

Cut out the small certificate above and keep with your airman certificate. You should keep the remainder of this sheet in a safe place in case you lose your certificate above.

Your Name	Cameron Fitzmaurice
Your faasafety.gov Registered Username	camtak5@gmail.com
Course Completed	Part 107 Small Unmanned Aircraft Systems (Small Uas) Recurrent
Course Completion Date	August 13, 2018
Course Completion Certificate Number	0850992-20180813-00515

NOT A PERMIT

REGISTRATION NOT TRANSFERABLE

UNITED STATES OF AMERICA
DEPARTMENT OF TRANSPORTATION – FEDERAL AVIATION ADMINISTRATION
CERTIFICATE OF AIRCRAFT REGISTRATION

This certificate must be in the aircraft when operated.

NATIONALITY AND REGISTRATION MARKS **N** 129CD

AIRCRAFT SERIAL NO.
09YDE1C0041786

MANUFACTURER AND MANUFACTURER'S DESIGNATION OF AIRCRAFT
DJI INSPIRE 2

ICAO Aircraft Address Code: 50072527

ISSUED TO

DARING CHAD B
218 25TH PL
MANHATTAN BEACH CA 90266-2104

Individual

This certificate is issued for registration purposes only and is not a certificate of title. The Federal Aviation Administration does not determine rights of ownership as between private persons.

It is certified that the above described aircraft has been entered on the register of the Federal Aviation Administration, United States of America, in accordance with the Convention on International Civil Aviation dated December 7, 1944, and with Title 49, United States Code, and regulations issued thereunder.

DATE OF ISSUE June 20, 2017
EXPIRATION DATE June 30, 2020

ADMINISTRATOR

U.S. Department of Transportation
Federal Aviation Administration

AC Form 8050-3 (10/2010) Supersedes previous editions

Small UAS Certificate of Registration

Name: Fade to Black Inc.

Manufacturer: DJI

Model: INSPIRE 2

Serial Number: 0A0LDC800300L2

Certificate Number: FA3PWPKR74

Issued: 05/17/2017 Expires: 05/17/2020

For U.S. citizens, permanent residents, and certain non-citizen U.S. corporations, this document constitutes a Certificate of Registration. For all others, this document represents a recognition of ownership.

For all holders, for all operations other than as a model aircraft under sec. 336 of Pub. L. 112-95, additional safety authority from FAA and economic authority from DOT may be required.

This Small UAS Certificate of Registration is not an authorization to conduct flight operations with an unmanned aircraft. Operations must be conducted in accordance with the applicable FAA requirements. The operator of the aircraft is responsible for knowing and understanding what those requirements are. For more information on flying for non-model purposes, please visit the FAA website at www.faa.gov/uas

Federal Aviation Administration

Permit #F00150058-C

Film L.A. Inc. UAS QUESTIONNAIRE

FilmL.A. Permit #:

(FOR MORE THAN 2 LOCATIONS, PLEASE LIST ADDITIONAL LOCATIONS, DATES, AND TIMES ON A SEPARATE PIECE OF PAPER)

Film Date: March 28, 2019

Production Title: Snowfall

Production Company: Minim Productions

Applicant Name: Helinet Aviation Services llc

Location Address: 849 S Broadway, Los Angeles, CA

Hours of UAS Activity: 10:00am to 12:00pm

Location Address #2:

Hours of UAS Activity:

UAS Company Name: Helinet Aviation Services, llc

UAS ON LOCATION INFORMATION

ANY RESTRICTED AREAS OR TEMPORARY FLIGHT RESTRICTIONS? ☐ YES ■ NO

UAS Make & Model: DJI, Inspire 2

UAS "N" # or registration #: N129CD

UAS Make & Model: DJI, Inspire 2

UAS "N" # or registration #: FA3PWPKR74

Class of Airspace that activity will occur in: ☐ B ☐ C ☐ D ☐ E ■ G

REMINDER: IF YOU ARE FLYING IN CLASS B, C, D, OR E AIRSPACE, ATC AUTHORIZATION IS REQUIRED FOR ALL UAS ACTIVITY.

UAS OPERATING AUTHORITY:

■ 14 CFR PART 107 ☐ TITLE 49 (STUDENTS ONLY)

PART 107 REQUIREMENTS

Name of Remote Pilot: Cameron FitzMaurice

Certificate #: 3916505

Remote Pilot Phone #: 310.923.6320

Visual Observer: ■ YES ☐ NO

PLEASE PROVIDE THE FOLLOWING:

- Copy of Remote Pilot's Certificate
- Copy of UAS Registration Certificate for each UAS listed above
- Description of Planned Operations

TITLE 49 REQUIREMENTS (STUDENTS ONLY)

Applies to students enrolled at an accredited educational institution, operating under "Hobbyist" rules. May not be used for any commercial filming.

Name of Operator:

Operator's Phone #:

Name of School:

PLEASE PROVIDE THE FOLLOWING:

- Copy of UAS Registration
- Detailed description of proposed UAS activities
- Name of community-based organization's safety guidelines under which you will be operating
- Required insurance
- Certification letter from school (on school stationary)

WAIVERS

If you are requesting any of the following activity, please check all that apply and furnish proof of waiver from the FAA upon submission of this document to FilmL.A. **Please note, students may not apply for FAA waivers under Title 49.**

☐ Flight over non-participants (§107.39)
☐ Flight altitude restrictions (§107.51)
☐ Night Flight (§107.29)
☐ Operating from a moving vehicle (§107.25)
☐ Operating multiple small UAS' (§107.35)

FILMLA. USE ONLY

PART 107 CERTIFICATE

☐ INSURANCE
☐ DOCS ATTACHED TO PERMIT
☐ REMOTE PILOT CERTIFICATE
☐ UAS REGISTRATION CERTIFICATE(S)
☐ WAIVERS
☐ DESCRIPTION OF OPS.
☐ ATC COORDINATOR NOTE

TITLE 49 REQUIREMENTS

☐ UAS REGISTRATION
☐ DESC. UAS ACTIVITIES
☐ COMMUNITY GUIDELINES
☐ INSURANCE
☐ SCHOOL LETTER

☑ John Smith (APPLICANT) I ASSERT THAT ALL INFORMATION ON THIS FORM IS ACCURATE.

UPDATED: 11/28/2018

NOT A PERMIT

MOTION PICTURE PLAN OF ACTIVITIES

DATE: March 28, 2019 TIME: 10am to 12 pm

WAIVER HOLDER: UAS Part 107

COMPANY: Helinet Aviation Services LLC, 16303 Waterman Drive, Van Nuys, CA 91406

NAME OF PILOT: Cameron FitzMaurice CERTIFICATE # 3916505 Remote Pilot license
CLASS AND DATE OF MEDICAL: NA

LOCATION OF ACTIVITY 849 S Broadway, DTLA see attached maps

AIRCRAFT MAKE, MODEL, TYPE OF AIRWORTHINESS AND REGISTRATION:
DJI Inspire 2 UAS – N129CD, DJI inspire 2 UAS- FA3PWPKR74

GENERAL
OUTLINE: The UAS will be used to film activity around the pool deck at the above location. The UAS will not fly above 400 feet above the ground and will not fly over any persons. The UAS will be in line of site of the pilot at all times.

ACCIDENT NOTIFICATION TELEPHONE NUMBER
NTSB WESTERN REGIONAL 253-874-2880
F.A.A. REGIONAL COMMUNICATIONS CENTER: 425-227-2700 24 HRS 425-227-2000

PERSON RESPONSIBLE FOR THE PRODUCTION COMPANY Location Manager – Caitlin McCarty 586.913.6159

PERMISSION FROM PROPERTY HOLDER: Permission to use the location has been obtained by the production company.

REMARKS:

SIGNATURE: John Burton

ACCEPTED BY:

NOT A PERMIT

Permit #F00150058-C

Ⓢ TRAFFIC SIGNAL

● TRAFFIC CONE

TYPE I W/ SIGN

HIGH LEVEL WARNING DEVICE

FLASHING ARROW SIGN (FAS)

ALL TRAFFIC CONTROL WILL BE INSTALLED TO MEET OR EXCEED THE LATEST CA-MUTCD MINIMUM REQUIREMENTS

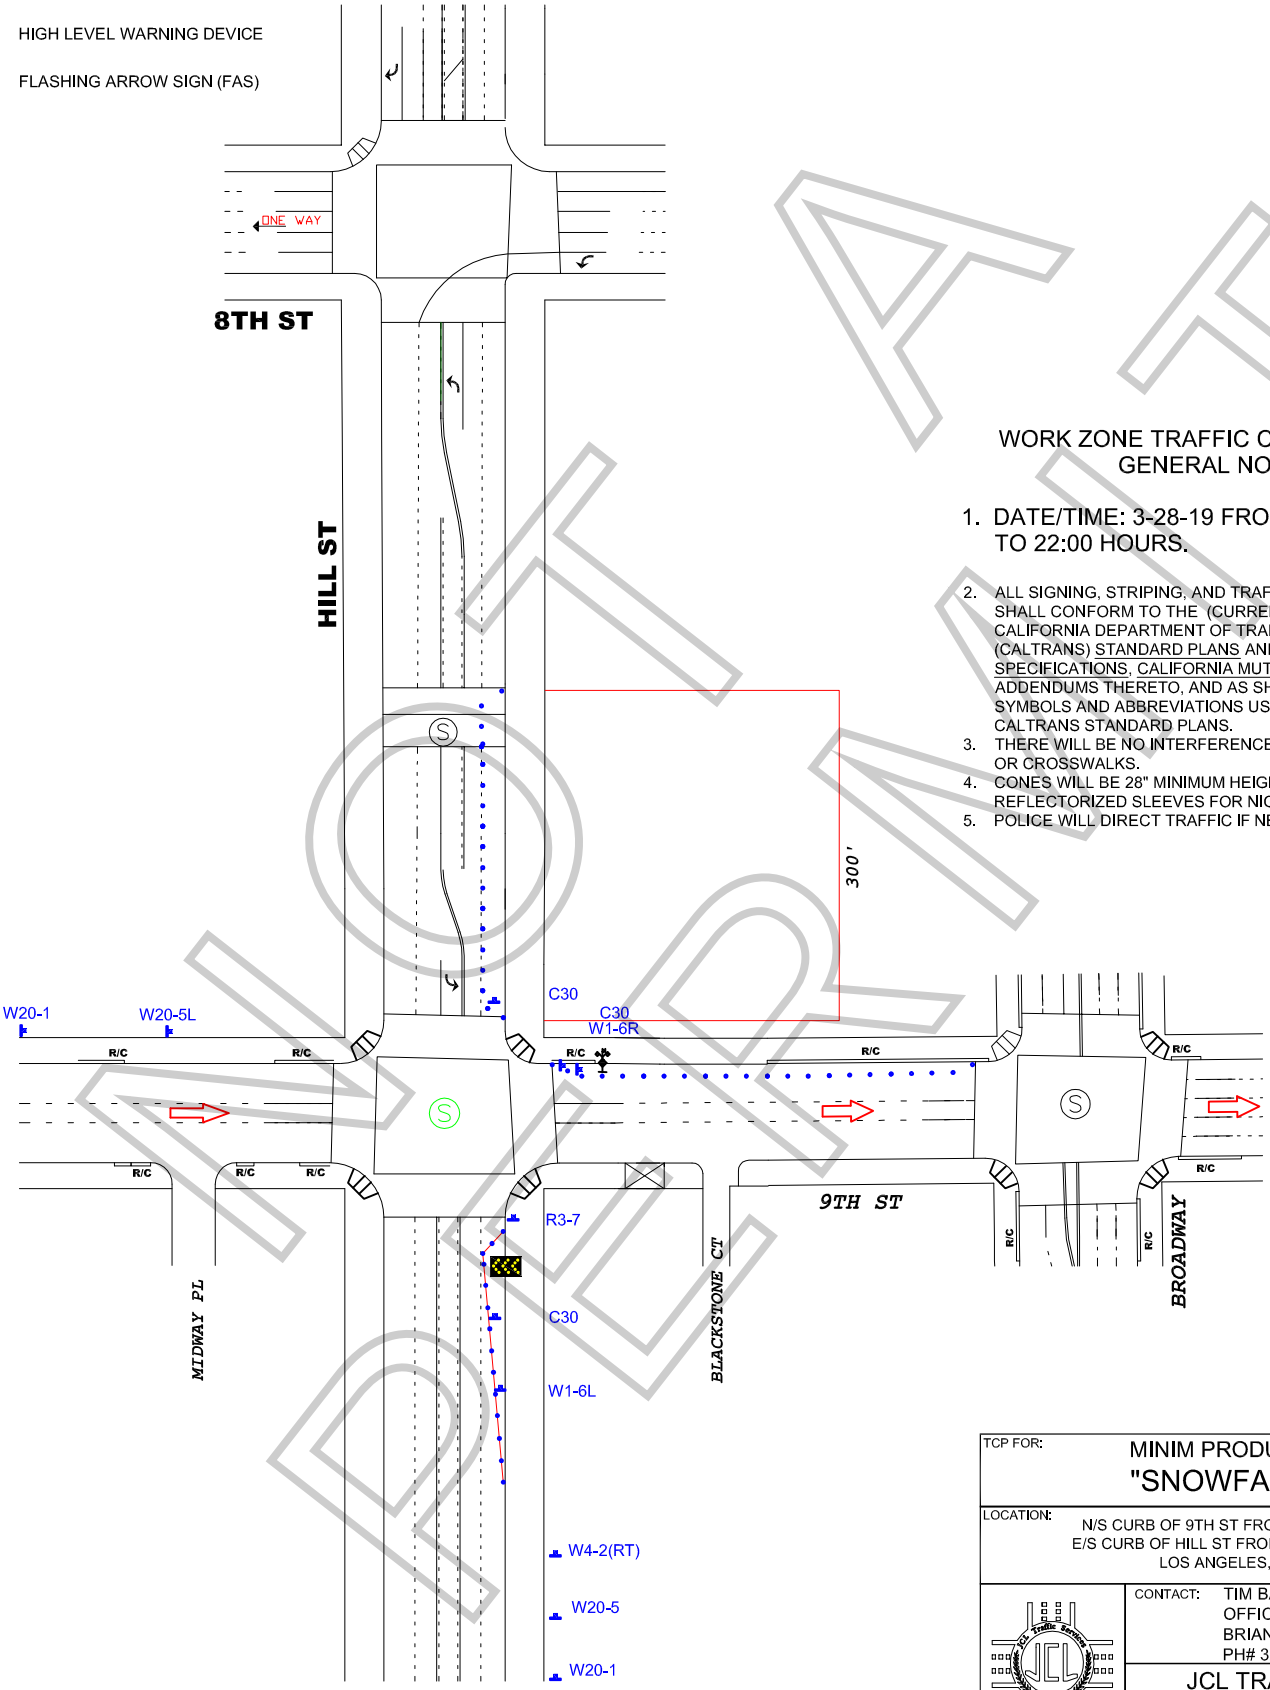

WORK ZONE TRAFFIC CONTROL PLAN GENERAL NOTES

1. DATE/TIME: 3-28-19 FROM 06:00 HOURS TO 22:00 HOURS.
2. ALL SIGNING, STRIPING, AND TRAFFIC CONTROL DEVICES SHALL CONFORM TO THE (CURRENT) STATE OF CALIFORNIA DEPARTMENT OF TRANSPORTATION (CALTRANS) STANDARD PLANS AND STANDARD SPECIFICATIONS, CALIFORNIA MUTCD, AND ANY ADDENDUMS THERETO, AND AS SHOWN ON THESE PLANS, SYMBOLS AND ABBREVIATIONS USED ARE SHOWN ON CALTRANS STANDARD PLANS.
3. THERE WILL BE NO INTERFERENCE WITH TRAFFIC SIGNALS OR CROSSWALKS.
4. CONES WILL BE 28" MINIMUM HEIGHT AND HAVE REFLECTORIZED SLEEVES FOR NIGHT WORK.
5. POLICE WILL DIRECT TRAFFIC IF NECESSARY.

NOT A PERMIT

TCP FOR:	MINIM PRODUCTIONS: "SNOWFALL 305"
LOCATION:	N/S CURB OF 9TH ST FROM HILL TO BROADWAY E/S CURB OF HILL ST FROM 9TH ST TO 300' NORTH LOS ANGELES, CALIFORNIA
CONTACT:	TIM BALLOU OFFICE# 213-763-9000 BRIAN ONEILL PH# 323-646-8334
	JCL TRAFFIC SERVICES (213) 622-9775 C31-CA Lic # 805357
DATE / REVISIONS	DRAFTER: MARIO MENJIVAR SCALE: N.T.S. FILM LA: MG

SPECIAL CONDITIONS FOR LOCATION FILMING IN DOWNTOWN LOS ANGELES
(Standard Filming Requirements continue to apply where not superseded below)

1. DEFINITION OF TERMS

a. Downtown Los Angeles, for the purposes of these conditions, shall be defined as the area North to South from the 101 Freeway to the 10 Freeway; East to West from the Los Angeles River to the 110 Freeway.

b. The Downtown Los Angeles Neighborhood Council boundaries (**DLANC boundaries**), for the purpose of these conditions, shall be defined as bordered on the North and East at the 101 Freeway from the 110 Freeway east to Los Angeles Street, south to 4th Street, east to Alameda Street, south to 7th Street, east to the Los Angeles River; on the South by the 10 Freeway from the 110 Freeway to the Los Angeles River; on the West by 110 Freeway from the 10 Freeway to the 101 Freeway. (This area is the same area as defined above as Downtown Los Angeles, but excludes the Little Tokyo and Arts District neighborhoods.)

c. Residential buildings shall be defined as any building with legal residential occupants (mixed-use, adaptive reuse, artist-in-residence (A.I.R.), SROs, residential hotels, condominiums and apartment buildings). DLANC will maintain an accurate and contemporary listing of all residential buildings showing a 100-foot radius from each building so as to identify any areas both inside and outside of that radius.

d. The Broadway Entertainment District (aka Broadway Theatre District), for the purposes of these Conditions, shall be defined north to south as Broadway from 3rd Street to Olympic Boulevard, and east to west from Frank Court to Lindley Place (aka St. Vincent Alley Court), or the equivalent mid-block point to either of these alleys where the alley is not present, including any theater loading facilities, defined as any public or private surface parking lot, parking garage, public street or curb area adjacent to, or utilized by, a theater. If, in the future, the City adopts an ordinance with regulations governing filming in this area, such regulations shall supersede these Filming Conditions.

e. The Old Bank District residential overlay, for the purposes of these Conditions, shall be defined as the area bound by South Spring St., West 5th St., West 4th St., and Werdin Pl.

2. FILMING STANDARD HOURS AND DAYS

a. Filming activity, or any production-related activity including but not limited to activities such as base camps, catering, generators, etc., within the **DLANC boundaries** is restricted to the hours of 6:00 a.m. to 11:00 p.m. within a 100-foot radius of any residential building. Filming activity in the **Broadway Entertainment District** is restricted to the hours of 6:00 a.m. to Midnight within a 50-foot radius of any residential building. **Old Bank District** is restricted to the hours of 7:00 a.m. to 10:00 p.m. within a 100-foot radius of any residential building**.** No extension of the standard filming hours for

NOT A PERMIT

filming or any disruptive production-related activity shall be allowed until a signature survey has been properly submitted. Proof of signature surveys shall be made available to DLANC upon request.

b. No film permits may be issued along Main and Spring Streets from 2nd to 9th Streets, or on any block of 2nd through 9th Streets between Los Angeles and Spring during the Downtown Art Walk, currently held on the second Thursday of each month. Filming inside of private buildings or entirely on private property during this time is permitted so long as there are no external impacts.

c. No filming may be conducted in close proximity to major public events anywhere in Downtown Los Angeles as permitted by the LAPD, or identified with 30 days notice to the City's Designated Film Permit Contractor by DLANC. Film permits may be considered in light of major public events on a case-by-case basis so long as their issuance will not cause further disruption to Downtown businesses and residents during such events.

3. RESIDENTIAL AND MERCHANT PROTECTIONS IN THE DLANC BOUNDARIES

a. A film permit may include no more than 300 feet of curb lane per city block for the parking of film production vehicles, crew or equipment. Requests for additional amounts of curb lane shall require a signature survey. The **Broadway Entertainment District** is exempt from this restriction.

b. Production personnel (and equipment utilized by the production company) shall not block the sidewalk area in front of an open commercial business or a residential building, including residential patios, windows, doorways, or entryways, unless the production company has secured the permission of the merchant and/or property owner. Where the commercial business is one that is primarily open in the evening and nighttime hours, the production company, their cast and crew may not block the access to and signage of such establishment (as seen from the street), without permission of the merchant and/or property owner during the hours of operation of the business.

c. Customers, employees, residents, and guests of affected properties shall be allowed free ingress/egress to all buildings, merchants, and parking facilities. Arrangements shall be made to ensure access to deliveries, trash pickup, residential move-in/move-out, and vendor access to the properties/merchants during productions.

d. All commercial businesses must prominently post hours of operation and contact phone numbers, and residential buildings must have a designated contact person authorized to give permission. Special events held by commercial businesses, outside of normal business hours, must also be posted in advance, and production companies must provide full access and visibility during such events.

NOT A PERMIT

4. NOISE, FUMES, AND LIGHTING WITHIN THE DLANC BOUNDARIES

a. Generators, portable toilets or toilet vehicles, and outdoor food preparation using charcoal or gas grills must be a minimum of 50 feet (horizontally) from any residential window or entrance. If it is physically impossible for a generator to be a minimum of 50 feet from residential windows or entrances, the generator shall be placed as far away as possible and vented away from residential windows and entrances. However, under no circumstances shall a generator be placed directly underneath a residential window.

b. Film productions must focus lighting on the filming area only and make every effort to shield the lighting from adjacent properties, pedestrians, and patrons of commercial businesses at all times. Exceptional lighting (e.g., Musco and Bebee lighting) outside of regular filming hours shall not be allowed without a signature survey of the affected merchants and/or property owners. **Signature survey shall be required for Exceptional lighting within the Old Bank District between the hours of 6:00 p.m. and 6:00 a.m.** Under no circumstances shall lighting be directed onto oncoming traffic.

c. Film production companies are required to completely remove all trash, food, and cardboard boxes, etc. from the general vicinity at the end of each filming day. Film production companies will be held responsible for the actions of catering companies they employ to provide food for the cast and crew.

5. SPECIAL REQUESTS AND EXCEPTIONS REVIEW AND NOTIFICATION WITHIN THE DLANC BOUNDARIES

a. Helicopters shall not be granted permits for landing at non-certified helipads before and after approved filming hours. All aerial filming productions must provide upon request a copy of an approved FAA Form 7711-2, or other official waiver, along with a copy of the briefing on the flight operations for all participating persons or property.

b. No film permit shall be construed as a waiver of 14 CFR § 91.119, 14 CFR § 91.515(a) or 14 CFR § 91.303(e), dictating federal flight altitude regulations, for purposes of non-participating persons or property (see attachment).

c. Notification beyond the standard 500-foot radius will be made to affected residents and merchants for high impact activity that is likely to cause interference with adjacent properties of people such as car chases, simulated gun fire, explosions, screams for help and other loud noises, helicopter activity, road closures or other such exceptional activities that might cause a police response to the filming location. High impact filming activity must be preceded by notifications at least two days in advance. The City's Designated Film Permit Contractor or the production company shall consult a designated DLANC representative when an applicant requests a permit for high impact filming activity with less than two days notice.

d. Due to the location of building air intake systems on Lower Grand Avenue, no special effects, including smoke, steam or fog, may occur in that area without first obtaining

NOT A PERMIT

clearance from the appropriate building contacts and maintenance engineers. Contact must be made at least 48 hours prior to the proposed effect(s).

6. FILMING-RELATED CONGESTION WITHIN THE DLANC BOUNDARIES

a. The City's Designated Film Permit Contractor will ensure that the impact from filming at recurrently used locations is minimized to the affected residents and businesses.

b. In rush hour restricted lanes, as designated by LADOT, no Intermittent Traffic Control (ITC) shall be permitted during Rush Hours (7:00 a.m. – 9:00 a.m. and 4:00 p.m. – 7:00 p.m., Monday through Friday). No simultaneous closures or ITC of both the Second and Third Street Tunnels will be permitted.

c. Production companies shall request the posting of "no parking" signs, lane or street closures with LADOT for the day(s) that they are "on site" only. When closures are not necessary for the day(s) requested, production companies shall report the changes to the City's Designated Film Permit Contractor, who shall notify LADOT, who must revise and/or remove parking signs, as necessary.

d. Production companies must provide adequate detour and directional signage when street closures are in place, conforming to current LADOT standards and practices. Detour routes must accommodate large, semi and tractor trailer trucks and public transit vehicles.

7. ENFORCEMENT OF CONDITIONS

a. In accordance with the terms of their work permit issued from LAPD, off-duty or retired police officers must, upon reporting to a work site, review and ensure compliance with conditions outlined on the filming permit. Officers shall ensure compliance with arrival and departure time, and shall not allow any activity or conduct that is in violation of local or state law, nor allow any filming condition that is not authorized by the permit. Variations from the requirements of the permit are not allowed unless approved by an authorized representative of the City's Designated Film Permit Contractor.

NOT A PERMIT

F-315-U

LOS ANGELES FIRE DEPARTMENT

Permit #F00150058-C

Permit No: 28245

Date Issue 3/22/2019

SPECIAL PERMIT TO USE SPECIAL EFFECTS

State Lic No 3324.08

Name:	JESSE R. OROZCO	Address:	556 S. FAIR OAKS AVE # 449			Phone:	(323) 353-2265
Company:		City:	PASADENA			Mobile:	
Email:	AZTEC2013@gmail.com	State:	CA	Zip:	91105	Fax:	

2nd Operator: 3324.08 JESSE R. OROZCO

Production Title: SNOWFALL Production Company: MINIM PROD

Location: VARIOUS LOCATIONS -SEE BELOW

PERMISSION IS HEREBY GRANTED TO SIMULATE:

ACTORS SMOKING CIGARETTES AND CANDLES FOR BACKGROUND SETTING

USING THE FOLLOWING SPECIAL EFFECTS MATERIAL:

10- PACKS OF HERBAL CIGARETTES AND 20-CANDLES

ADDRESSES FOR EFFECTS-
1756 N. SPRING ST
849 S. BROADWAY
506 S. GRAND AVE
2418 JOHNSTON ST
1300 N. SPRING ST
2621 PASADENA AVE
1630 COLORADO BL
1466 W. 50TH ST
315 AURORA ST
1500 W 51ST PL

UNDER THE FOLLOWING CONDITIONS:

UNDER THE DIRECT SUPERVISION OF JESSE R. OROZCO, 3324.08 AND SPOT CHECK FOR EFFECTS ONLY
150058 - FIRE EXTINGUISHERS, BUTT CANS AND GENERAL PRECAUTIONS AGAINST FIRE/INJURY.

ADDITIONAL TERMS AND CONDITIONS

992.6 HSC RESPONSIBILITY. The Company representative shall provide to the authority having jurisdiction the name and license number of the special effects operator who shall have the authority, responsibility and be in charge of handling all Special Effects Material. The company representative shall also allocate sufficient time to the Special Effects Pyrotechnic Operator to prepare for the transportation, parking, storing, securing daily, discharging, disposing of, or otherwise handling of fireworks, pyrotechnic devices, or materials in a sane manner. Upon completion of firing, no unauthorized person shall be permitted access to the firing area until the licensed pyrotechnic operator has determined the area to be safe and secure.

NOTICE: The permittee and production company shall be advised that this permit in no way removes or modifies their responsibility to comply with any other applicable laws or ordinances, including those relating to excessive noise.

57.105.8 THE CHIEF SHALL HAVE THE POWER TO REVOKE OR SUSPEND ANY SPECIAL PERMIT UPON VIOLATION OF THE TERMS AND CONDITIONS IN ACCORDANCE WITH PROVISIONS OF SECTION 57.105.5 OF THE LOS ANGELES MUNICIPAL CODE.

SUBJECT TO FIELD INSPECTION NO DEVIATION WITHOUT WRITTEN PERMISSION

TEMPORARY FROM

3/27/2019 TO **4/3/2019**

Fire Chief
By: OWENS/MOREL
Phone: 213 978-3670

lafd:rev 2/2017

NOT A PERMIT

Permit #F00150058-C

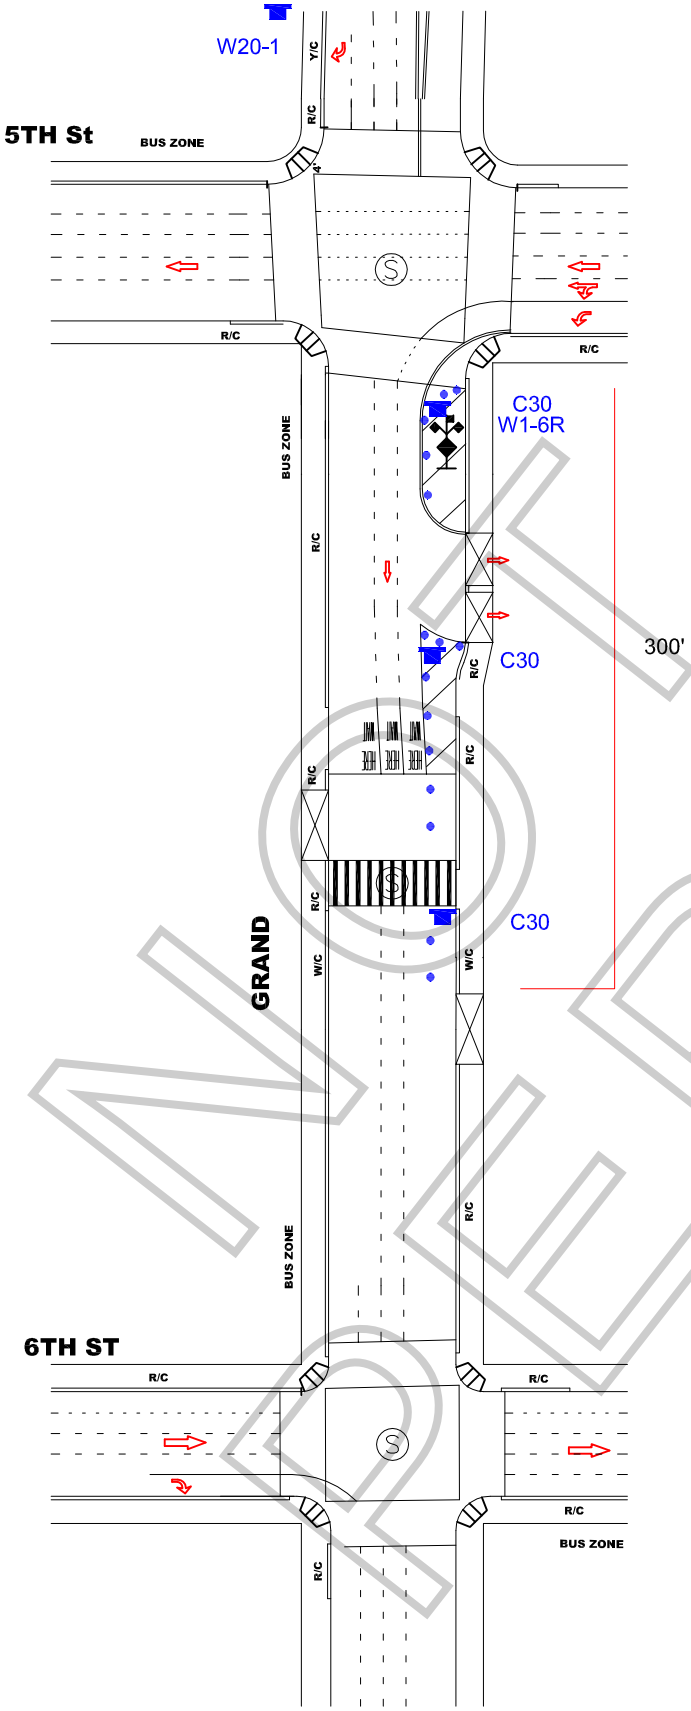

- TRAFFIC SIGNAL
- TRAFFIC CONE
- TYPE I W/ SIGN
- HIGH LEVEL WARNING DEVICE

ALL TRAFFIC CONTROL WILL BE INSTALLED TO MEET OR EXCEED THE MUTCD AND WATCH MINIMUM REQUIREMENTS

WORK ZONE TRAFFIC CONTROL PLAN GENERAL NOTES

1. DATE/TIME:
3-28-19 FROM 07:00 HOURS TO 01:00 HOURS.
3-29-19 FROM 07:00 HOURS TO 19:00 HOURS.

2. ALL SIGNING, STRIPING, AND TRAFFIC CONTROL DEVICES SHALL CONFORM TO THE (CURRENT) STATE OF CALIFORNIA DEPARTMENT OF TRANSPORTATION (CALTRANS) STANDARD PLANS AND STANDARD SPECIFICATIONS, CALIFORNIA MUTCD, AND ANY ADDENDUMS THERETO, AND AS SHOWN ON THESE PLANS, SYMBOLS AND ABBREVIATIONS USED ARE SHOWN ON CALTRANS STANDARD PLANS.
3. THERE WILL BE NO INTERFERENCE WITH TRAFFIC SIGNALS OR CROSSWALKS.
4. CONES WILL BE 28" MINIMUM HEIGHT AND HAVE REFLECTORIZED SLEEVES FOR NIGHT WORK.
5. POLICE WILL DIRECT TRAFFIC IF NECESSARY.

TCP FOR:	MINIM PRODUCTIONS: "SNOWFALL 305"
LOCATION:	E/S CURB - GRAND AVE FROM 5TH ST SOUTH 300' CITY OF LOS ANGELES, CA
CONTACT:	TIM BALLOU OFFICE# 213-763-9000 BRIAN O'NEILL PH# 323-646-8334
	JCL TRAFFIC SERVICES (213) 622-9775 C31-CA Lic # 805357
DATE / REVISIONS	DRAFTER: MARIO MENJIVAR SCALE: N.T.S. FILM LA: MG

NOT A PERMIT

Permit #F00150058-C

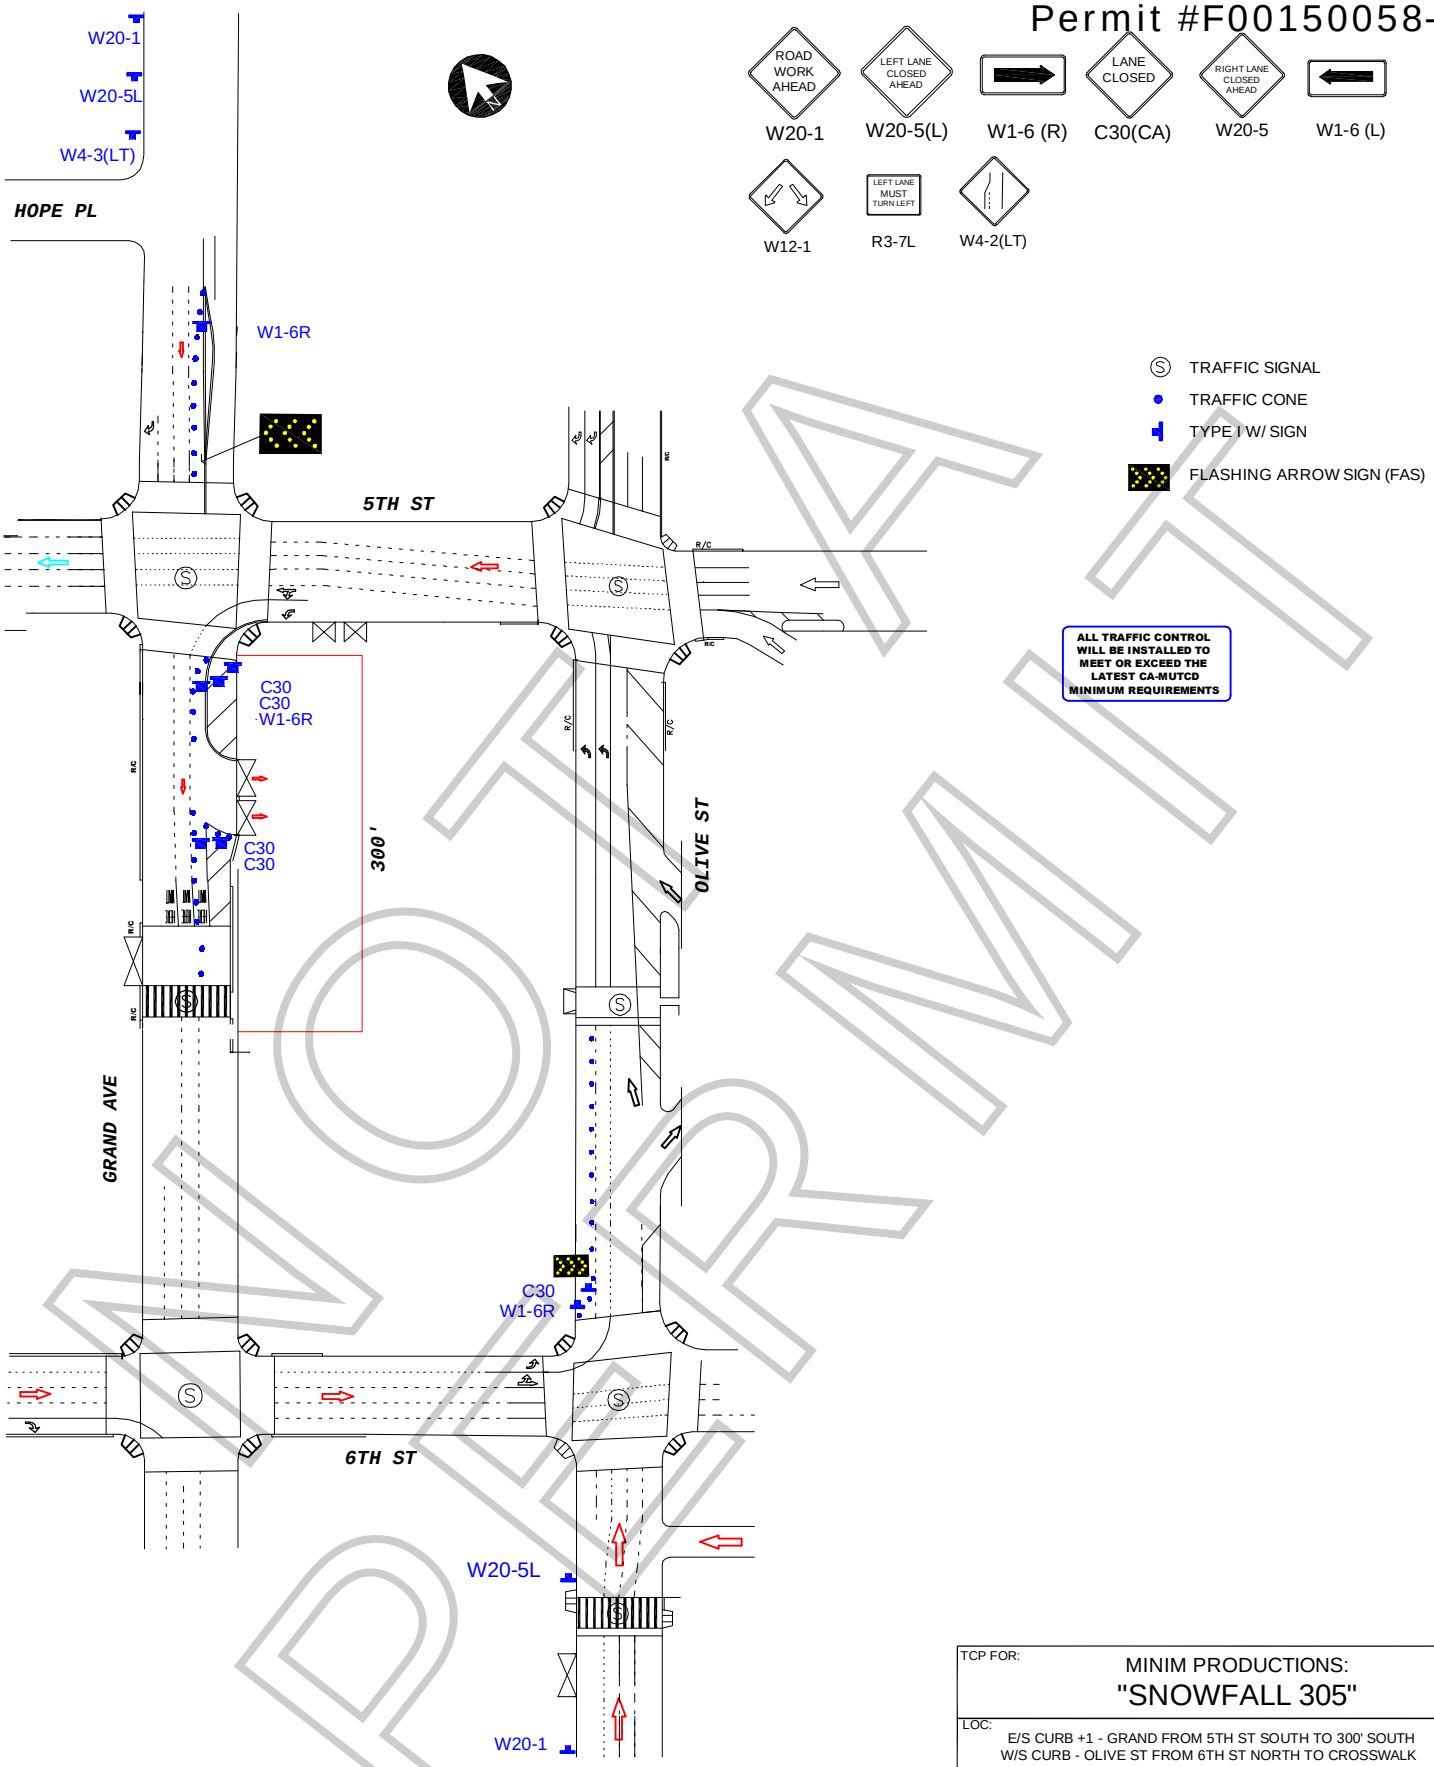

NOT A PERMIT

WORK ZONE TRAFFIC CONTROL PLAN
GENERAL NOTES

1. **DATE/TIME:**
   GRAND AVE: 3-28-19 FROM 09:00 HOURS TO 15:00 HOURS AND 19:00 HOURS TO 01:00 HOURS.
   OLIVE ST: 3-28-19 FROM 14:00 HOURS TO 02:00 HOURS.

2. ALL SIGNING, STRIPING, AND TRAFFIC CONTROL DEVICES SHALL CONFORM TO THE (CURRENT) STATE OF CALIFORNIA DEPARTMENT OF TRANSPORTATION (CALTRANS) STANDARD PLANS AND STANDARD SPECIFICATIONS , CALIFORNIA MUTCD , AND ANY ADDENDUMS THERETO, AND AS SHOWN ON THESE PLANS, SYMBOLS AND ABBREVIATIONS USED ARE SHOWN ON CALTRANS STANDARD PLANS.
3. THERE WILL BE NO INTERFERENCE WITH TRAFFIC SIGNALS OR CROSSWALKS.
4. CONES WILL BE 28" MINIMUM HEIGHT AND HAVE REFLECTORIZED SLEEVES FOR NIGHT WORK.

TCP FOR: MINIM PRODUCTIONS:
"SNOWFALL 305"

LOC: E/S CURB +1 - GRAND FROM 5TH ST SOUTH TO 300' SOUTH
W/S CURB - OLIVE ST FROM 6TH ST NORTH TO CROSSWALK
LOS ANGELES, CALIFORNIA

CONTACT: TIM BALLOU
OFFICE# 213-763-9000
BRIAN O'NEILL
PH# 323-646-8334

JCL TRAFFIC SERVICES
(213) 622-9775
C31-CA Lic # 805357

DATE | REVISIONS

DRAFTER: MARIO MENJIVAR
SCALE: N.T.S.
FILM LA: MC

SPECIAL CONDITIONS FOR LOCATION FILMING IN DOWNTOWN LOS ANGELES
(Standard Filming Requirements continue to apply where not superseded below)

1. DEFINITION OF TERMS

a. Downtown Los Angeles, for the purposes of these conditions, shall be defined as the area North to South from the 101 Freeway to the 10 Freeway; East to West from the Los Angeles River to the 110 Freeway.

b. The Downtown Los Angeles Neighborhood Council boundaries (**DLANC boundaries**), for the purpose of these conditions, shall be defined as bordered on the North and East at the 101 Freeway from the 110 Freeway east to Los Angeles Street, south to 4th Street, east to Alameda Street, south to 7th Street, east to the Los Angeles River; on the South by the 10 Freeway from the 110 Freeway to the Los Angeles River; on the West by 110 Freeway from the 10 Freeway to the 101 Freeway. (This area is the same area as defined above as Downtown Los Angeles, but excludes the Little Tokyo and Arts District neighborhoods.)

c. Residential buildings shall be defined as any building with legal residential occupants (mixed-use, adaptive reuse, artist-in-residence (A.I.R.), SROs, residential hotels, condominiums and apartment buildings). DLANC will maintain an accurate and contemporary listing of all residential buildings showing a 100-foot radius from each building so as to identify any areas both inside and outside of that radius.

d. The Broadway Entertainment District (aka Broadway Theatre District), for the purposes of these Conditions, shall be defined north to south as Broadway from 3rd Street to Olympic Boulevard, and east to west from Frank Court to Lindley Place (aka St. Vincent Alley Court), or the equivalent mid-block point to either of these alleys where the alley is not present, including any theater loading facilities, defined as any public or private surface parking lot, parking garage, public street or curb area adjacent to, or utilized by, a theater. If, in the future, the City adopts an ordinance with regulations governing filming in this area, such regulations shall supersede these Filming Conditions.

e. The Old Bank District residential overlay, for the purposes of these Conditions, shall be defined as the area bound by South Spring St., West 5th St., West 4th St., and Werdin Pl.

2. FILMING STANDARD HOURS AND DAYS

a. Filming activity, or any production-related activity including but not limited to activities such as base camps, catering, generators, etc., within the **DLANC boundaries** is restricted to the hours of 6:00 a.m. to 11:00 p.m. within a 100-foot radius of any residential building. Filming activity in the **Broadway Entertainment District** is restricted to the hours of 6:00 a.m. to Midnight within a 50-foot radius of any residential building. **Old Bank District** is restricted to the hours of 7:00 a.m. to 10:00 p.m. within a 100-foot radius of any residential building**.** No extension of the standard filming hours for

NOT A PERMIT

filming or any disruptive production-related activity shall be allowed until a signature survey has been properly submitted. Proof of signature surveys shall be made available to DLANC upon request.

b. No film permits may be issued along Main and Spring Streets from 2nd to 9th Streets, or on any block of 2nd through 9th Streets between Los Angeles and Spring during the Downtown Art Walk, currently held on the second Thursday of each month. Filming inside of private buildings or entirely on private property during this time is permitted so long as there are no external impacts.

c. No filming may be conducted in close proximity to major public events anywhere in Downtown Los Angeles as permitted by the LAPD, or identified with 30 days notice to the City's Designated Film Permit Contractor by DLANC. Film permits may be considered in light of major public events on a case-by-case basis so long as their issuance will not cause further disruption to Downtown businesses and residents during such events.

3. RESIDENTIAL AND MERCHANT PROTECTIONS IN THE DLANC BOUNDARIES

a. A film permit may include no more than 300 feet of curb lane per city block for the parking of film production vehicles, crew or equipment. Requests for additional amounts of curb lane shall require a signature survey. The **Broadway Entertainment District** is exempt from this restriction.

b. Production personnel (and equipment utilized by the production company) shall not block the sidewalk area in front of an open commercial business or a residential building, including residential patios, windows, doorways, or entryways, unless the production company has secured the permission of the merchant and/or property owner. Where the commercial business is one that is primarily open in the evening and nighttime hours, the production company, their cast and crew may not block the access to and signage of such establishment (as seen from the street), without permission of the merchant and/or property owner during the hours of operation of the business.

c. Customers, employees, residents, and guests of affected properties shall be allowed free ingress/egress to all buildings, merchants, and parking facilities. Arrangements shall be made to ensure access to deliveries, trash pickup, residential move-in/move-out, and vendor access to the properties/merchants during productions.

d. All commercial businesses must prominently post hours of operation and contact phone numbers, and residential buildings must have a designated contact person authorized to give permission. Special events held by commercial businesses, outside of normal business hours, must also be posted in advance, and production companies must provide full access and visibility during such events.

NOT A PERMIT

4. NOISE, FUMES, AND LIGHTING WITHIN THE DLANC BOUNDARIES

a. Generators, portable toilets or toilet vehicles, and outdoor food preparation using charcoal or gas grills must be a minimum of 50 feet (horizontally) from any residential window or entrance. If it is physically impossible for a generator to be a minimum of 50 feet from residential windows or entrances, the generator shall be placed as far away as possible and vented away from residential windows and entrances. However, under no circumstances shall a generator be placed directly underneath a residential window.

b. Film productions must focus lighting on the filming area only and make every effort to shield the lighting from adjacent properties, pedestrians, and patrons of commercial businesses at all times. Exceptional lighting (e.g., Musco and Bebee lighting) outside of regular filming hours shall not be allowed without a signature survey of the affected merchants and/or property owners. **Signature survey shall be required for Exceptional lighting within the Old Bank District between the hours of 6:00 p.m. and 6:00 a.m.** Under no circumstances shall lighting be directed onto oncoming traffic.

c. Film production companies are required to completely remove all trash, food, and cardboard boxes, etc. from the general vicinity at the end of each filming day. Film production companies will be held responsible for the actions of catering companies they employ to provide food for the cast and crew.

5. SPECIAL REQUESTS AND EXCEPTIONS REVIEW AND NOTIFICATION WITHIN THE DLANC BOUNDARIES

a. Helicopters shall not be granted permits for landing at non-certified helipads before and after approved filming hours. All aerial filming productions must provide upon request a copy of an approved FAA Form 7711-2, or other official waiver, along with a copy of the briefing on the flight operations for all participating persons or property.

b. No film permit shall be construed as a waiver of 14 CFR § 91.119, 14 CFR § 91.515(a) or 14 CFR § 91.303(e), dictating federal flight altitude regulations, for purposes of non-participating persons or property (see attachment).

c. Notification beyond the standard 500-foot radius will be made to affected residents and merchants for high impact activity that is likely to cause interference with adjacent properties of people such as car chases, simulated gun fire, explosions, screams for help and other loud noises, helicopter activity, road closures or other such exceptional activities that might cause a police response to the filming location. High impact filming activity must be preceded by notifications at least two days in advance. The City's Designated Film Permit Contractor or the production company shall consult a designated DLANC representative when an applicant requests a permit for high impact filming activity with less than two days notice.

d. Due to the location of building air intake systems on Lower Grand Avenue, no special effects, including smoke, steam or fog, may occur in that area without first obtaining

NOT A PERMIT

clearance from the appropriate building contacts and maintenance engineers. Contact must be made at least 48 hours prior to the proposed effect(s).

6. FILMING-RELATED CONGESTION WITHIN THE DLANC BOUNDARIES

a. The City's Designated Film Permit Contractor will ensure that the impact from filming at recurrently used locations is minimized to the affected residents and businesses.

b. In rush hour restricted lanes, as designated by LADOT, no Intermittent Traffic Control (ITC) shall be permitted during Rush Hours (7:00 a.m. – 9:00 a.m. and 4:00 p.m. – 7:00 p.m., Monday through Friday). No simultaneous closures or ITC of both the Second and Third Street Tunnels will be permitted.

c. Production companies shall request the posting of "no parking" signs, lane or street closures with LADOT for the day(s) that they are "on site" only. When closures are not necessary for the day(s) requested, production companies shall report the changes to the City's Designated Film Permit Contractor, who shall notify LADOT, who must revise and/or remove parking signs, as necessary.

d. Production companies must provide adequate detour and directional signage when street closures are in place, conforming to current LADOT standards and practices. Detour routes must accommodate large, semi and tractor trailer trucks and public transit vehicles.

7. ENFORCEMENT OF CONDITIONS

a. In accordance with the terms of their work permit issued from LAPD, off-duty or retired police officers must, upon reporting to a work site, review and ensure compliance with conditions outlined on the filming permit. Officers shall ensure compliance with arrival and departure time, and shall not allow any activity or conduct that is in violation of local or state law, nor allow any filming condition that is not authorized by the permit. Variations from the requirements of the permit are not allowed unless approved by an authorized representative of the City's Designated Film Permit Contractor.

NOT A PERMIT